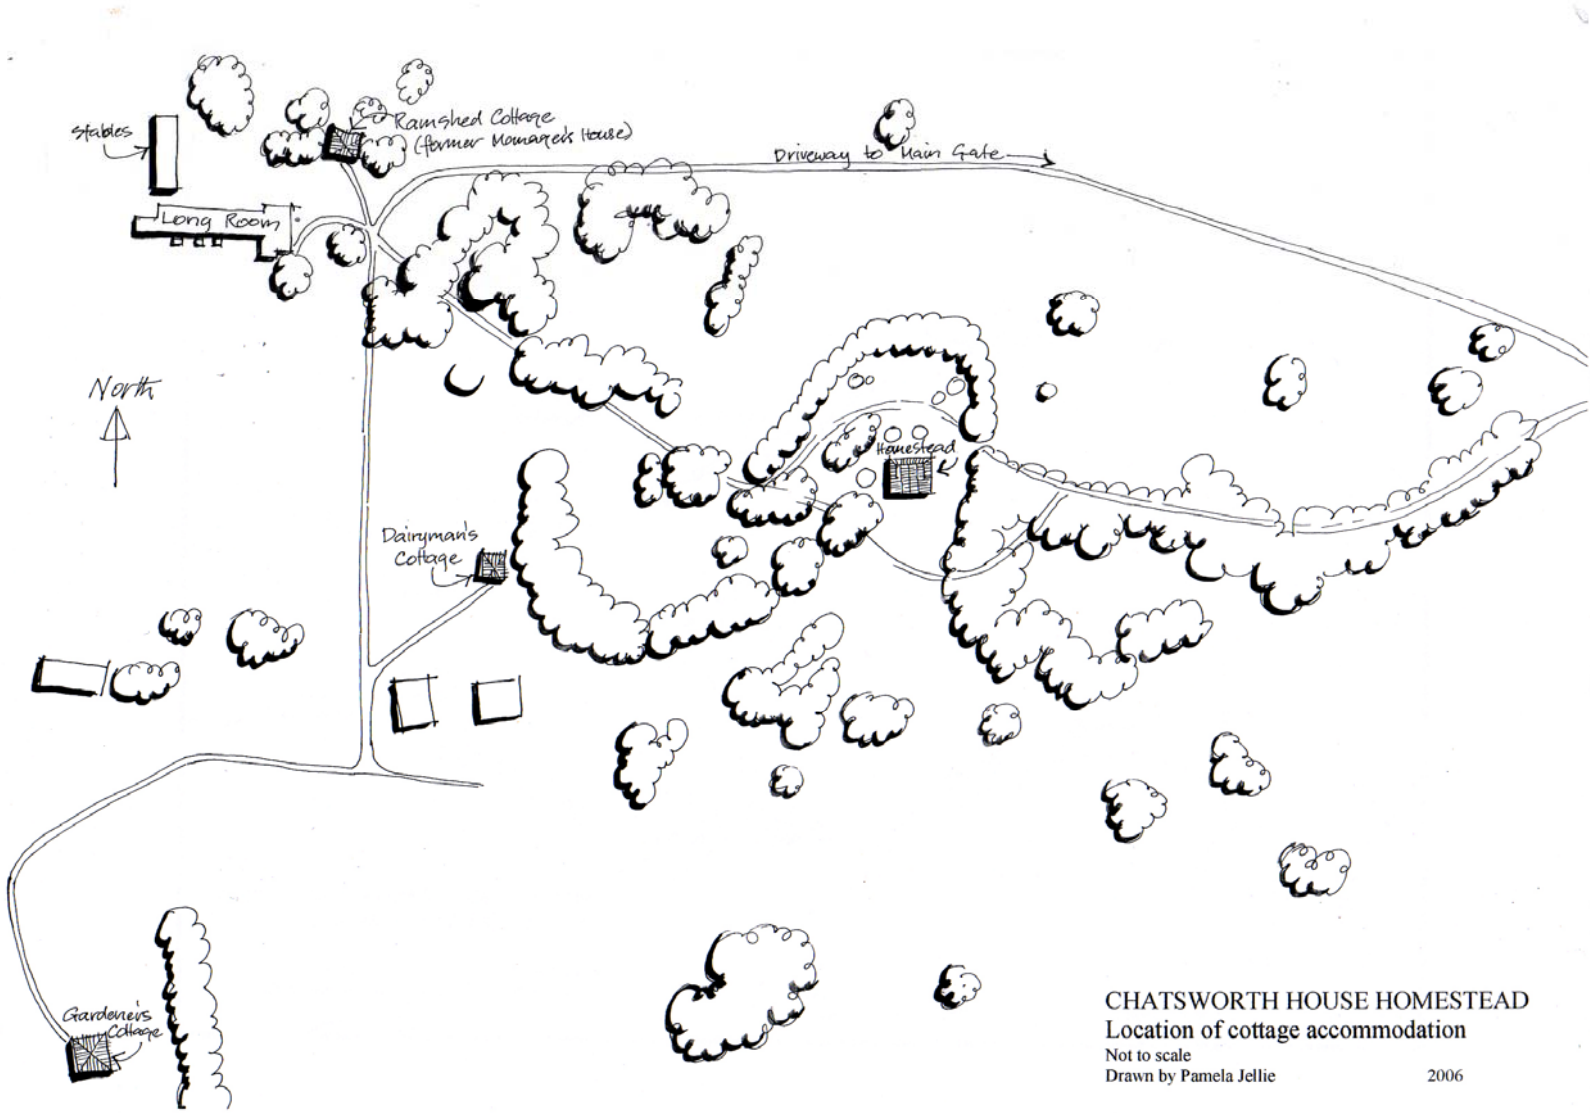
Stables
Ramshed Cottage
(Former Manager's House)
Driveway to Main Gate
Long Room
North
Homestead
Dairyman's
Cottage
Gardener's
Cottage
CHATSWORTH HOUSE HOMESTEAD
Location of cottage accommodation
Not to scale
Drawn by Pamela Jellie
2006